APPENDIX 1

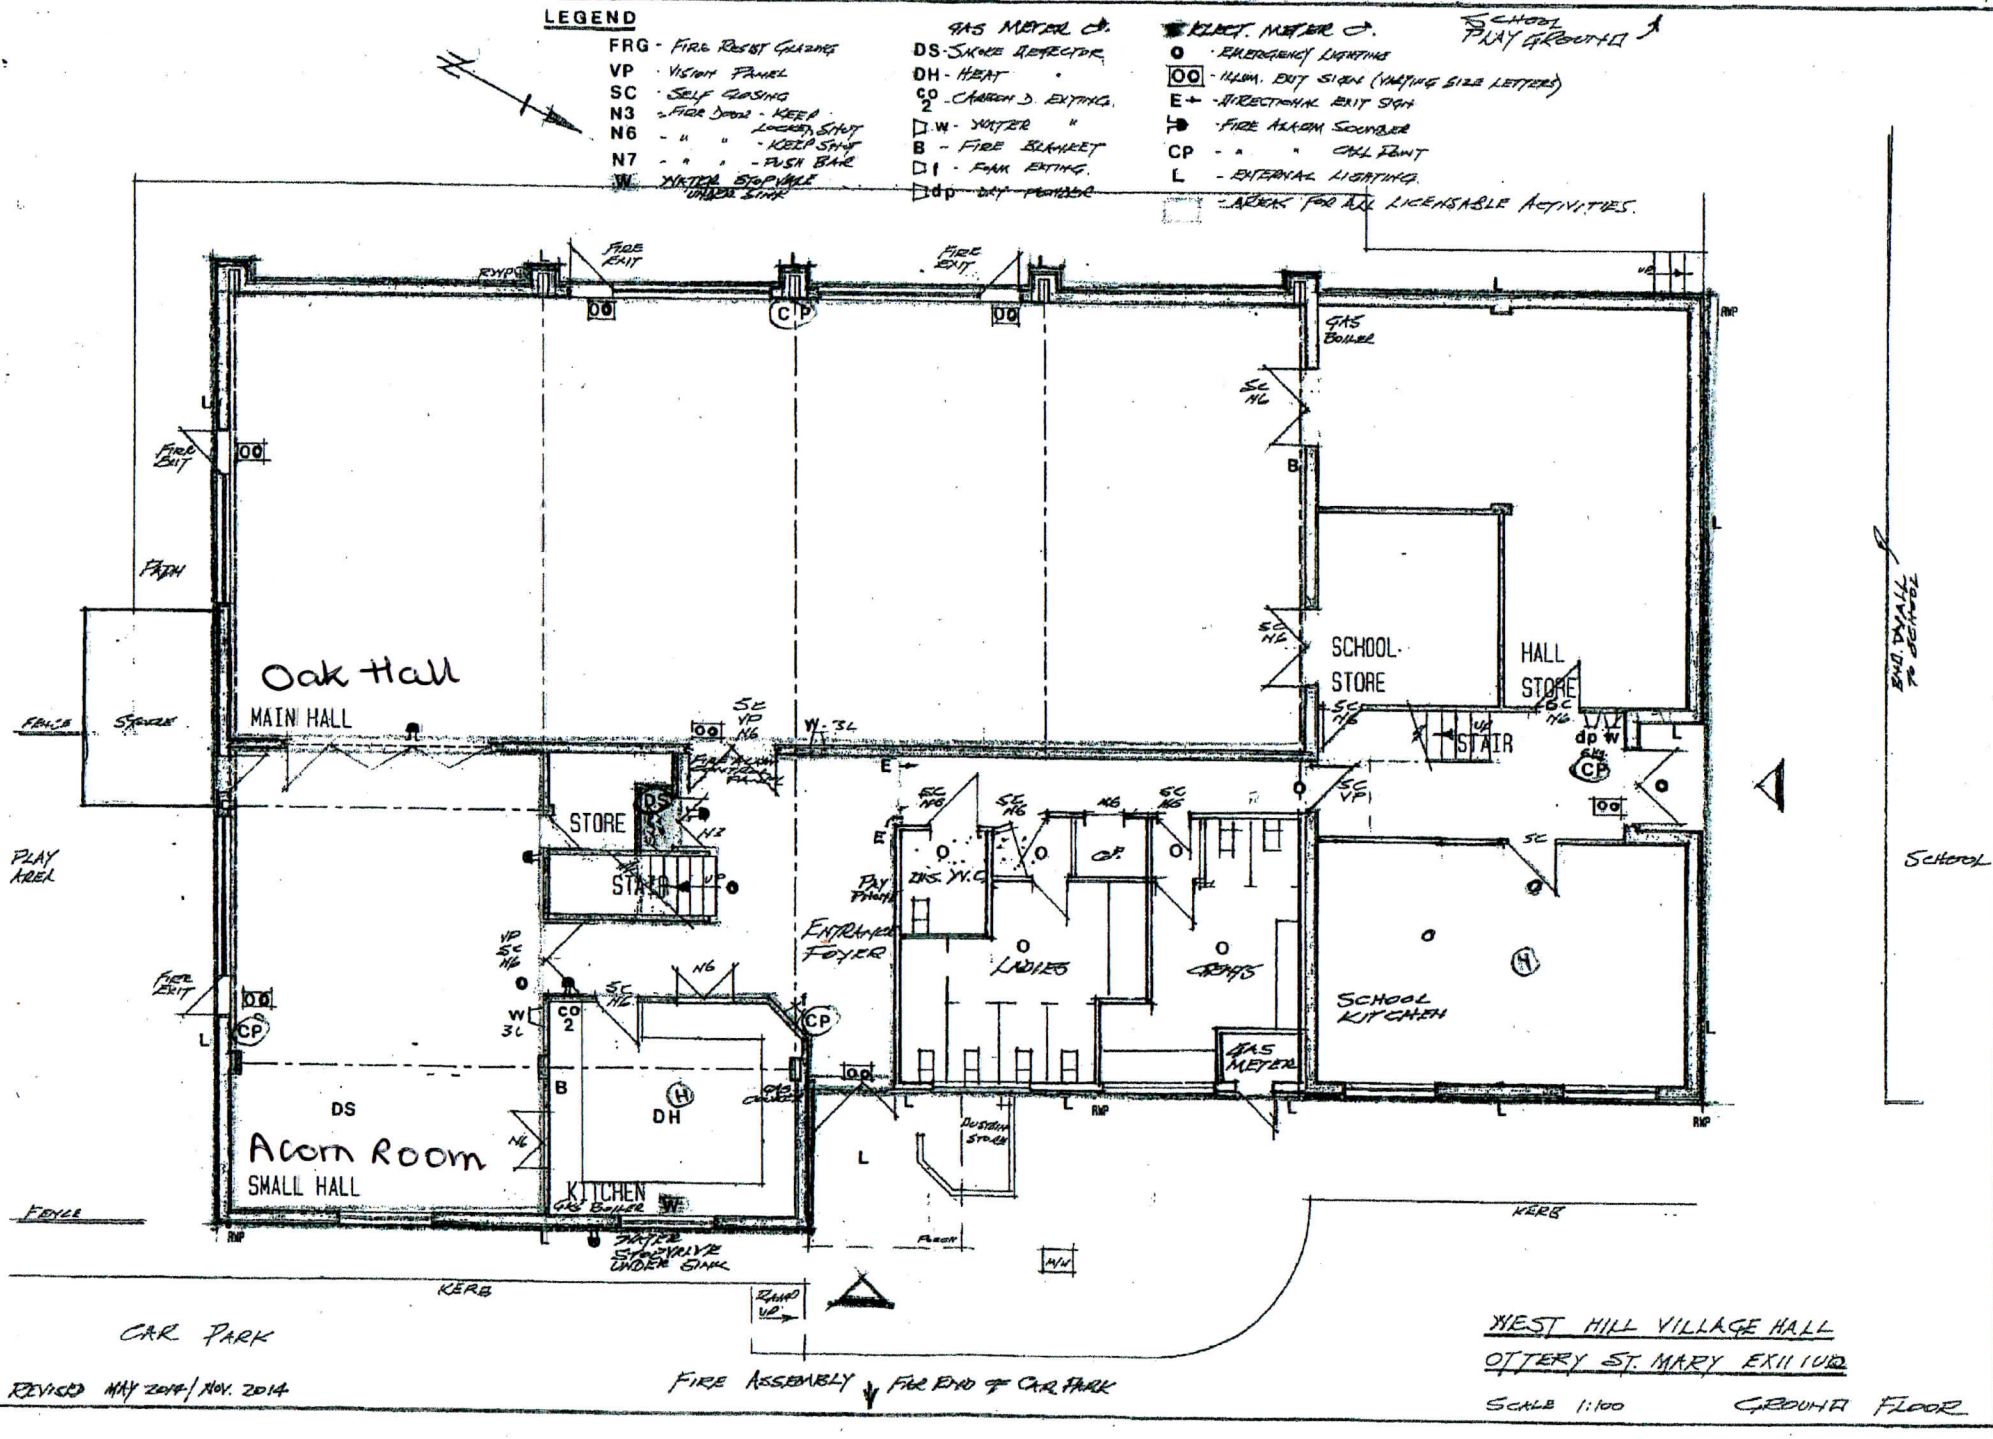

REVISED MAY 2014 / NOV. 2014

FIRE ASSEMBLY ↓ FOR END OF CAR PARK

WEST HILL VILLAGE HALL
OTTERY ST. MARY EX11 1UQ

SCALE 1:100 GROUND FLOOR